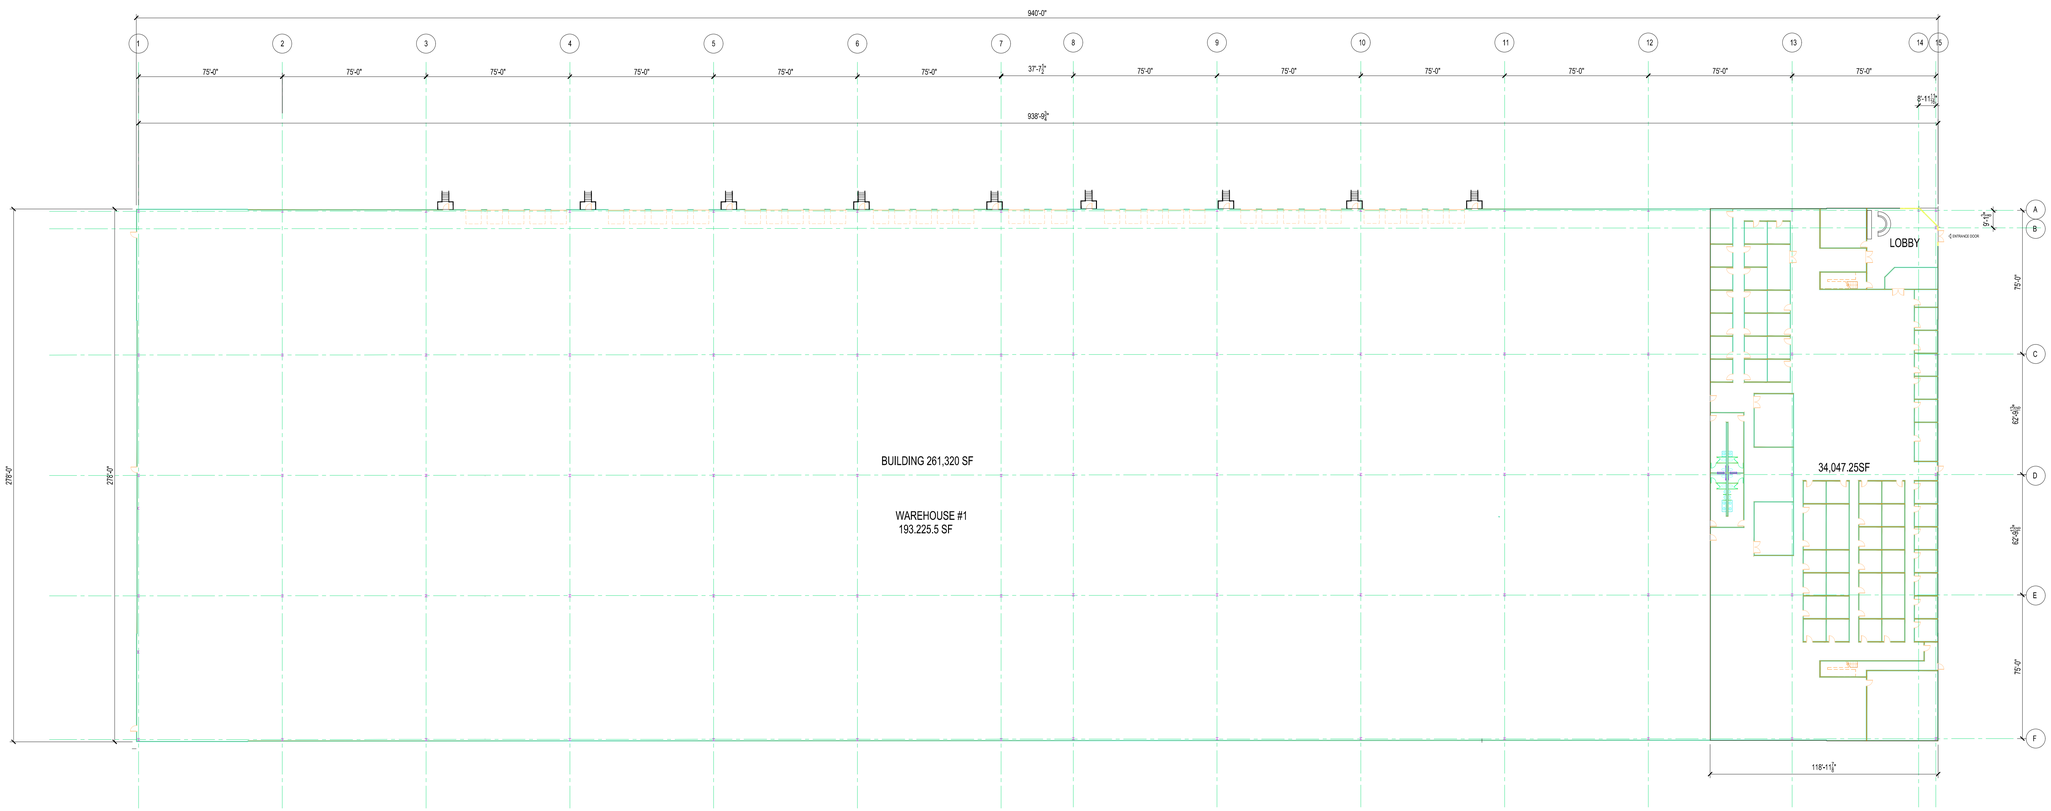


LEVEL -1- FLOOR PLAN

3/32"=1'-0"


Lawless & Mangione
Architects & Engineers LLP
New York ▪ Florida
www.lawlessmangione.com

480 North Broadway, Yonkers, NY 10701
914 423 8844 Fax 914 423 8981


CONSULTANT:


JMC Planning, Engineering, Landscape
Architectural & Land Surveying, PLLC
JMC Site Development Consultants, LLC
John Meyer Consulting, Inc.

**120 BEDFORD ROAD - ARMONK, NY 10504**
voice 914.273.5225 - fax 914.273.3202
**www.jmcpllc.com**


CLIENT:

PUTNAM SEABURY PARTNERS LP
9 WEST 57TH STREET, 50TH FLOOR
NEW YORK, NY 10019

| NO. | ISSUED FOR | DATE |
|---|---|---|
| 4. | SUBMISSION TO TOWN PB | 5/29/18 |
| 3. | SUBMISSION | 11/6/17 |
| 2. | SUBMISSION | 9/5/17 |
| 1. | CLIENT REVIEW | 8/28/17 |

REVISIONS

PROJECT:

NORTHEAST INTERSTATE LOGISTICS CENTER
NY 312 & PUGSLEY RD
TOWN OF SOUTHEAST

DWG TITLE:

PROPOSED FLOOR PLANS

| | |
|---|---|
| PROJECT #: | 17-0606-00 |
| SCALE: | AS NOTED |
| DATE: | 8-28-17 |
| DRAWN BY: | GJM |
| CHECKED BY: | BP |

SEAL.:

DWG NO.:

A-001.00

SHEET: 01 OF 02