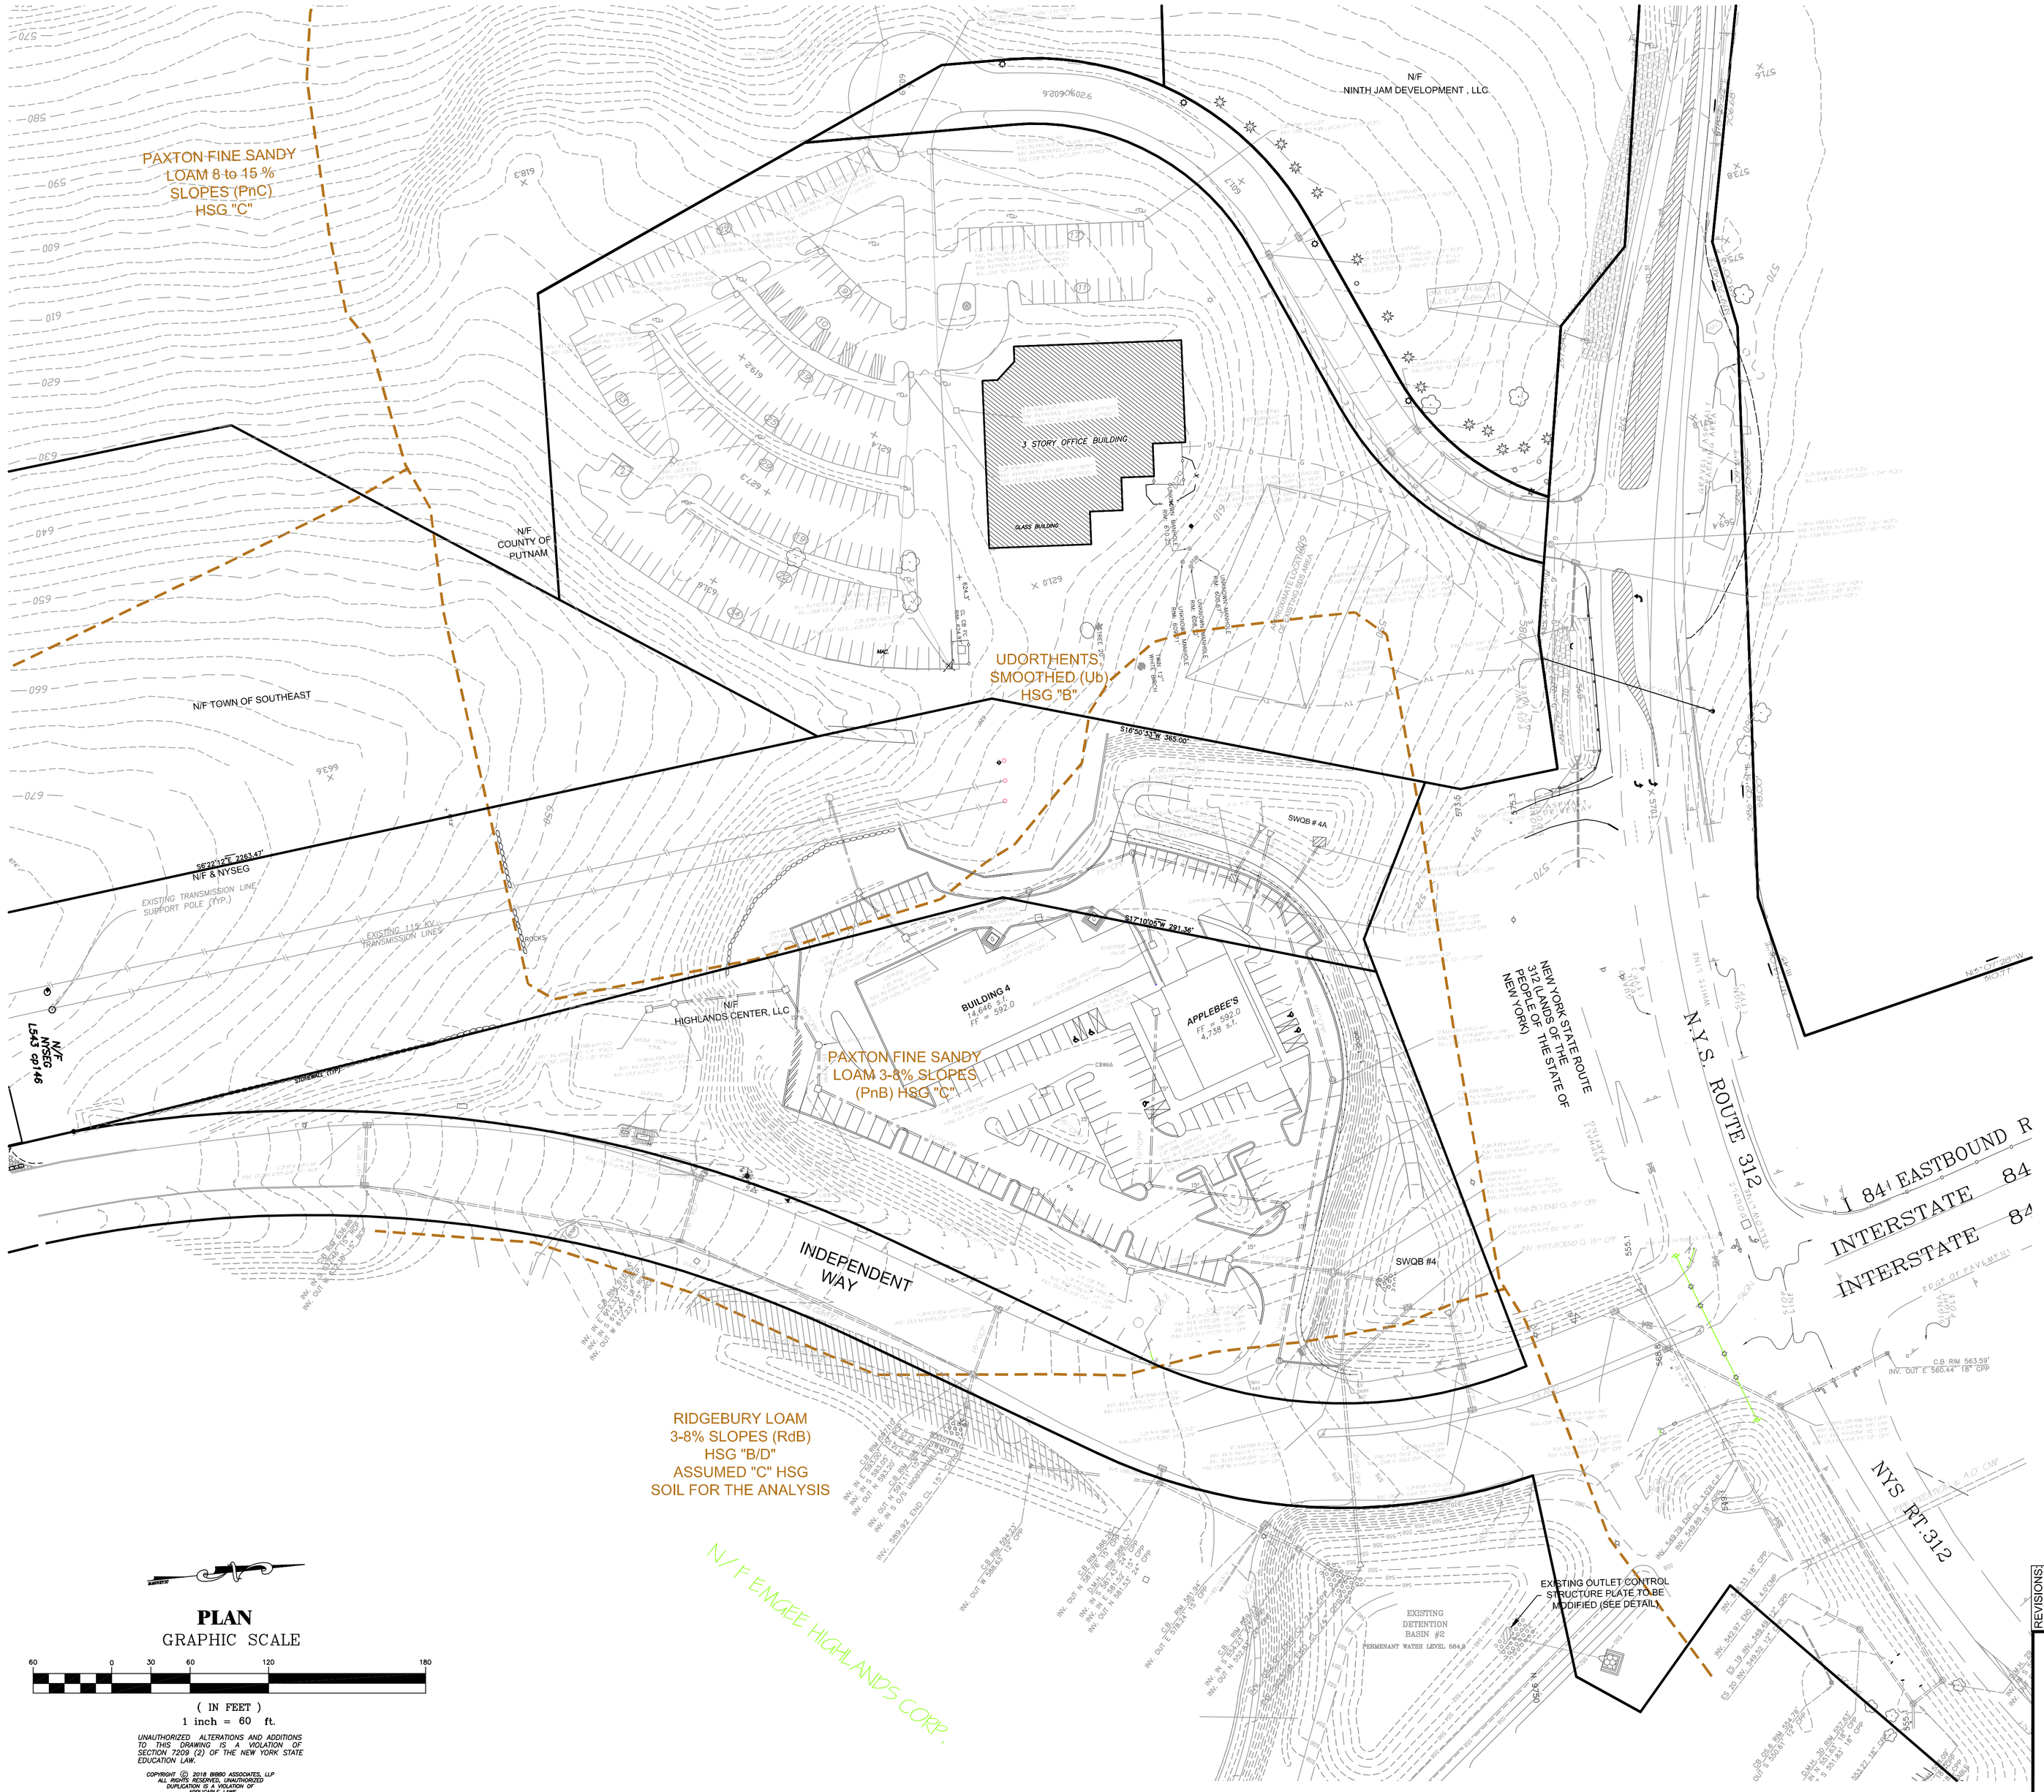

PLAN

GRAPHIC SCALE

60 0 30 60 120 180

(IN FEET)
1 inch = 60 ft.

UNAUTHORIZED ALTERATIONS AND ADDITIONS TO THIS DRAWING IS A VIOLATION OF SECTION 7209 (2) OF THE NEW YORK STATE EDUCATION LAW.

COPYRIGHT © 2018 BIBBO ASSOCIATES, LLP ALL RIGHTS RESERVED. UNAUTHORIZED DUPLICATION IS A VIOLATION OF APPLICABLE LAWS

REVISIONS					
9/04/18	REVISED PER TOWN COMMENTS	DK/JB			
8/31/18	REVISED PER NYCDEP COMMENTS	DK/MG			
5/11/18	REVISED FOR NYCDEP SUBMISSION	DK/MG			
DATE:	DESCRIPTION	BY/CK	DATE:	DESCRIPTION	BY/CK

STATE OF NEW YORK
SABRI BARISSER
075545
LICENSED PROFESSIONAL ENGINEER

SABRI BARISSER P.E.

EXISTING CONDITION

SOUTHEAST EXECUTIVE PARK
185 ROUTE 312
TOWN OF SOUTHEAST, PUTNAM COUNTY, NY

BIBBO ASSOCIATES, LLP
293 ROUTE 100 SUITE 203
SOMERS, NEW YORK 10589
TEL. 914 277 5805

DATE:	03-05-18
SCALE:	1" = 60'
FILE:	
DSGN / CHK:	JB / SB
DRN. BY:	DK
SHT NO.	2 OF 10
DWG NO.	E-1